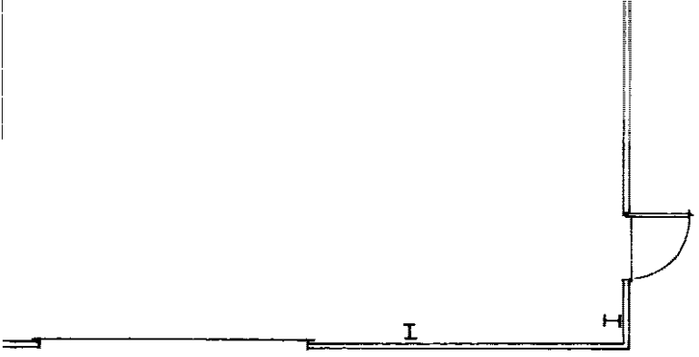

APPROVED
AUG 1992
CHECK WITH DCC TO VERIFY LATEST REVISION

FLOOR PLAN

1/8" = 1'-0"

N

REF. NO.	NEXT ASSEMBLY	REQ'D

CH2M HILL

THIS DRAWING IS THE PROPERTY OF
ARGONNE NATIONAL LABORATORY
U of C-AUA-USAEC

A

TITLE

PROPOSED PLANT SERVICES
BUILDING ADDITION
BUILDING 753

SYM	ZONE	CHANGE	BY	CHK'D	DATE

DRAWN BY: J. L. FAGAN	DATE: 6/28/78	WP 1187	
CHECKED: T. HOPFENSPIRGER	6/28/78	PROJECT MGR.: M. JACKSON	
RESP. ENGINEER		APPR'D/RELEASED: RP Hearn	6/30/78
MATERIAL		DATE: JUNE 28, 1978	

SCALE	SHEET	DRAWING NUMBER	REV.
AS NOTED	2 OF 3	W7530-0101-ED-00	

3 2 1

3.1575, A0

E-1	GENERAL ELECTRICAL FLOOR PLAN
E-2	ELECTRICAL DEMOLITION PLAN
E-3	LIGHTING & POWER FLOOR PLAN "A"
E-4	PARTIAL POWER FLOOR PLAN "B"
E-5	PARTIAL LIGHTING FLOOR PLAN "B
E-6	PARTIAL POWER & LIGHTING FLOOR PLANS "C" & "D"
E-7	ELECTRICAL DIAGRAMS
E-8	PNL. BD. "E" SCHEDULE; ELECT. SECTIONS & DETAILS
E-9	ELECTRICAL ELEVATIONS, DETAILS & DIAGRAMS
E-10	CONTINUED POWER & LIGHTING PLAN "B"

APPROVED
AUG 1992
CHECK WITH DCC TO VERIFY LATEST REVISION

SYM	ZONE	CHANGE	BY	CHK'D	DATE
5		REV. PER DCN W7530-006	GLH		2-90
4		REV. PER DCN W7530-005	G.H.	JDL	11-20 84
3		REV. PER DCN W7530-004	G.S.	JDL	2-18 81
2		PER DCN W7530-003	T.K.	JDL	8/80
1		ADD BID ALTERNATE NO 4	JDL	MWJ	7/79

[redacted]

DRAWING CONSISTING OF 50 SHEETS

APPR'D	DATE	APPR'D	DATE
L.C. WITBECK	7-13-79		
R.L. SOUTHON	7-13-79		
W.C. PERSKY	7-16-79		

DRAWN BY	DATE	SERVICE REQUEST	
R. G. DALTON		64891 / 01187/A6373	
CHECKED: M.W. Jackson	7/16/79	PROJECT MGR.: M.W. JACKSON	DATE: —
REEP. ENGINEER: M.W. Jackson	7/16/79	APPR'D/RELEASED: R P Evans	7/16/79

BINDING ORDER: 1 OF 50

REF. NO.	NEXT ASSEMBLY	REQ'D

THIS DRAWING IS THE PROPERTY OF
ARGONNE NATIONAL LABORATORY

TITLE
PLANT SERVICES BUILDING ADDITION
BUILDING 753
SITE & PLOT PLANS, DWG. INDEX & GEN. NOTES
ARGONNE WEST INEL

SHEET: C-1
DRAWING NUMBER: W7530-0103-ED-- 05 (REV.)

U.S. GOVERNMENT PRINTING OFFICE 1978-752-997

B A 3 2 1