Appendix B

Landfill Cover Drawings

NRF SITE 8-05-1 LANDFILL COVER

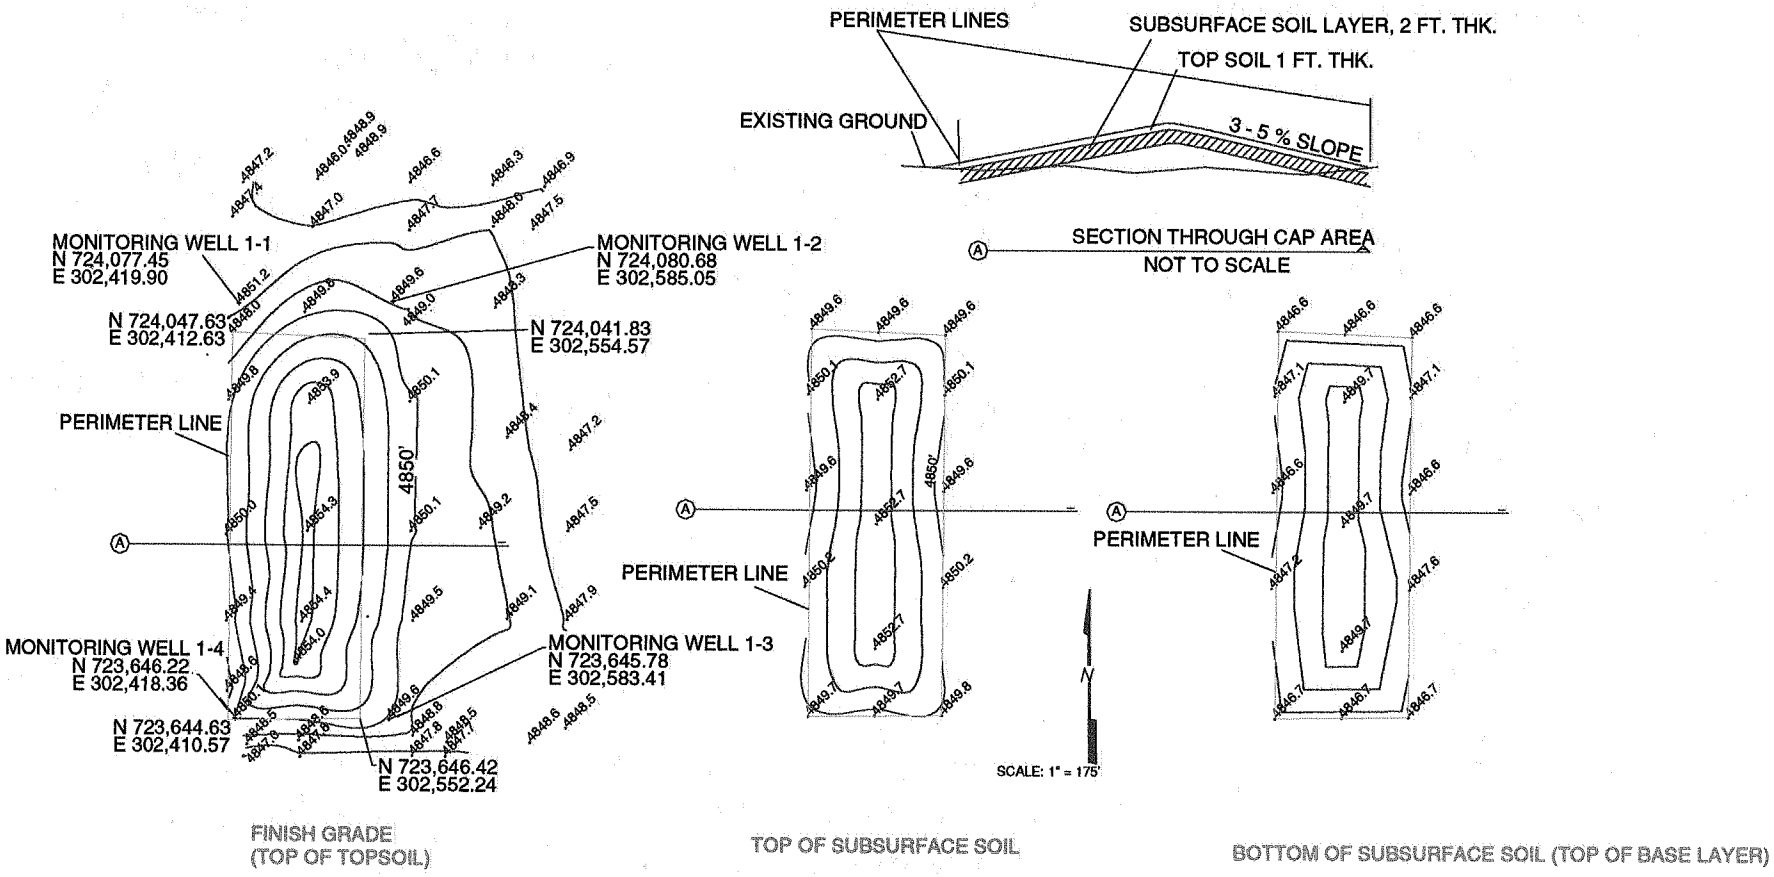

NRF SITE 8-05-51 LANDFILL COVER

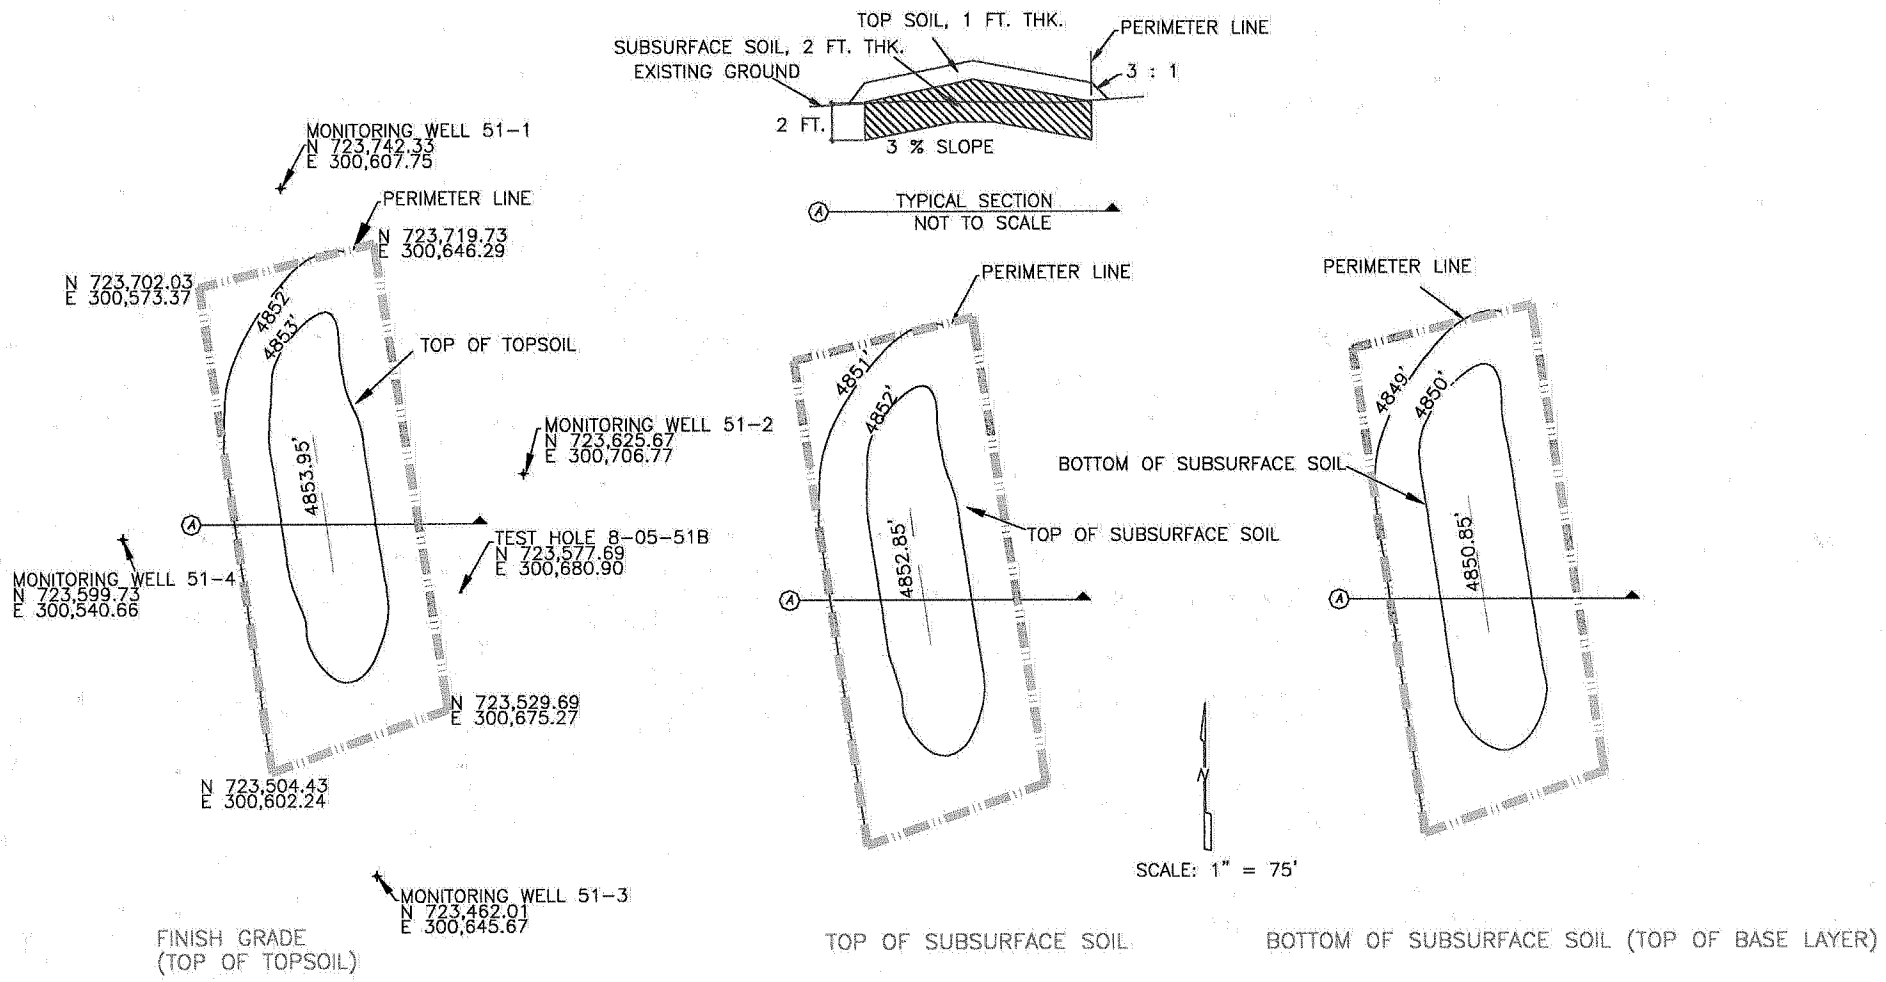
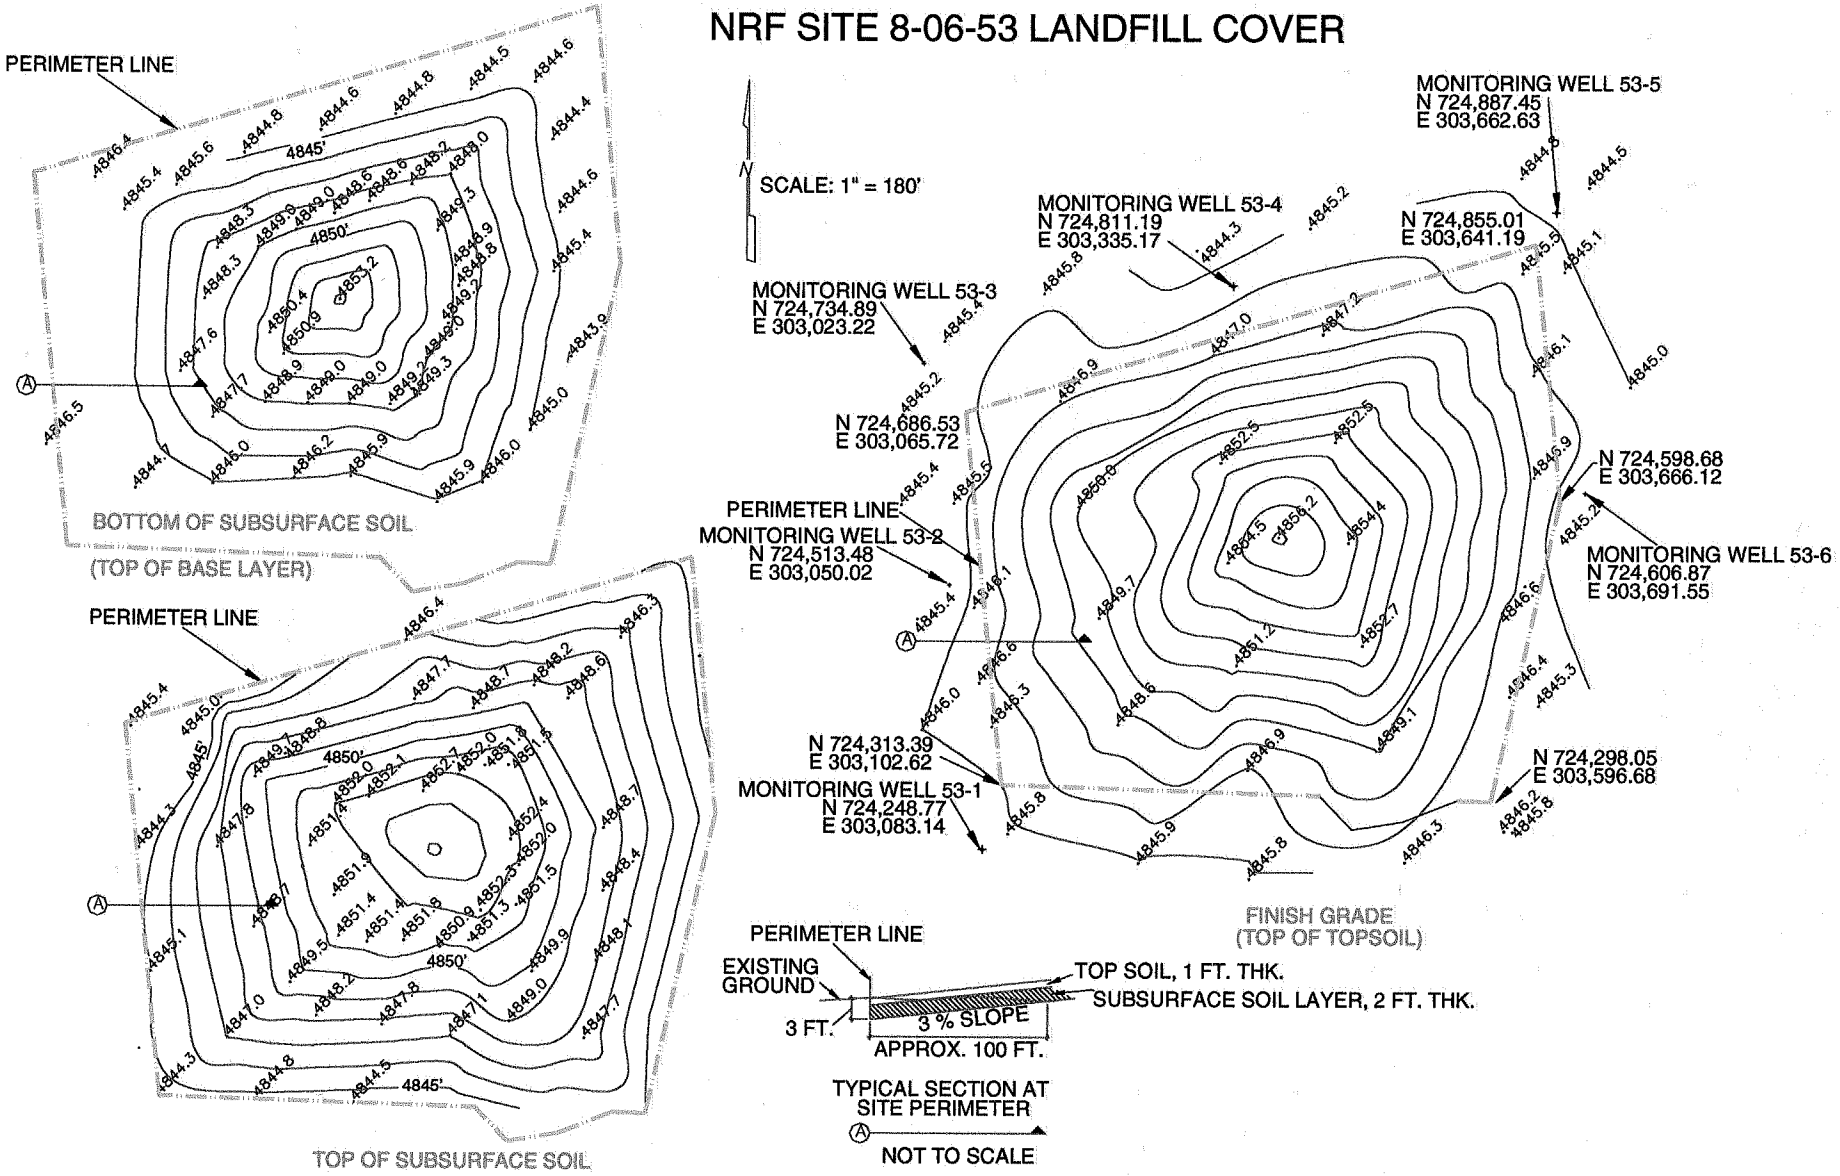
NRF SITE 8-06-53 LANDFILL COVER